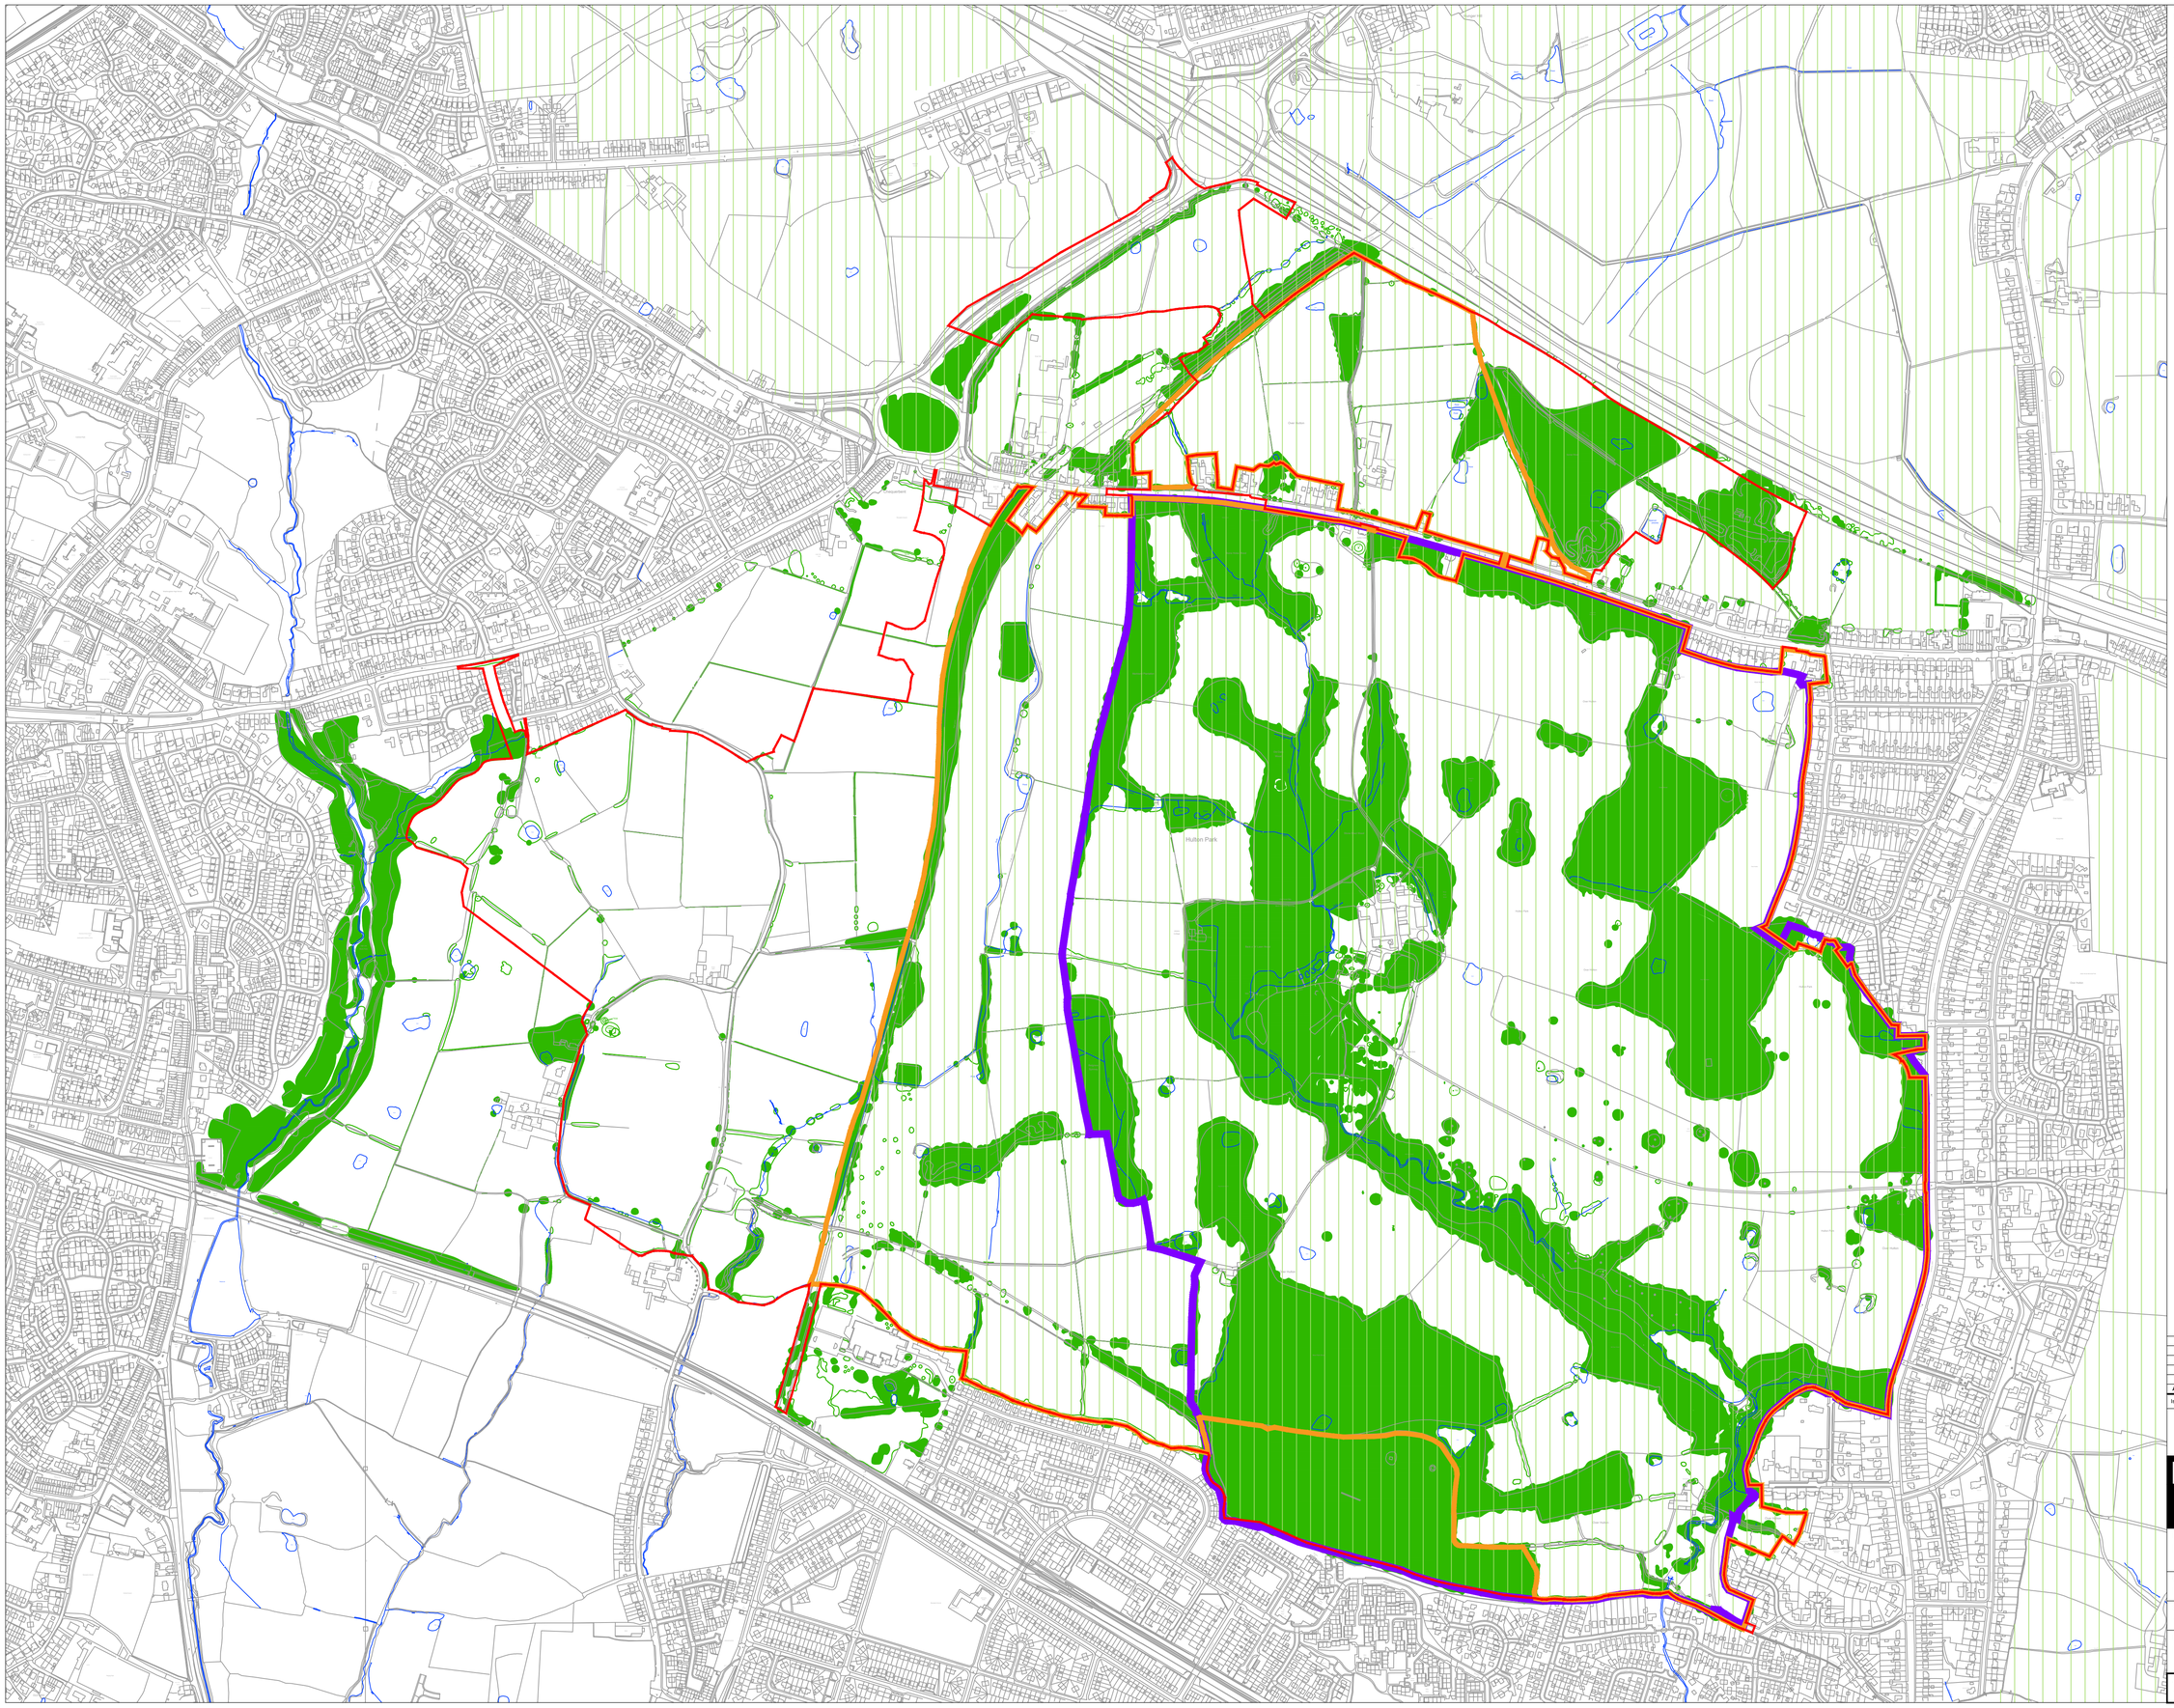


Notes

1. Do not scale from this drawing.
2. All dimensions are drawn in millimetres.
3. Drawing & design copyright LUC.
4. Reproduction of this drawing in whole or in part is prohibited without prior permission.

KEY

- Current application redline boundary (LPA ref. 12218/21)
- Previous application redline boundary (LPA ref. 00997/17)
- Registered Park and Garden boundary
- Green belt land

Iss	Date	Description	Drn	Chk
A	12.01.21	Planning Issue	BW	AJ

0 100 200 300m

N

LUC London
250 Waterloo Road. London. SE1 8RD
+44 (0)20 7383 5784
london@landuse.co.uk
www.landuse.co.uk

Project
Hulton Park

Client
Peel L&P Investments (North) Limited

Scale @A1	Status
1:5000	Planning

Drawing Title
Boundary Comparison Plan

Job Nr	Drawing Nr	Issue
11305	LUC-11305-LD-PLN-1005	A