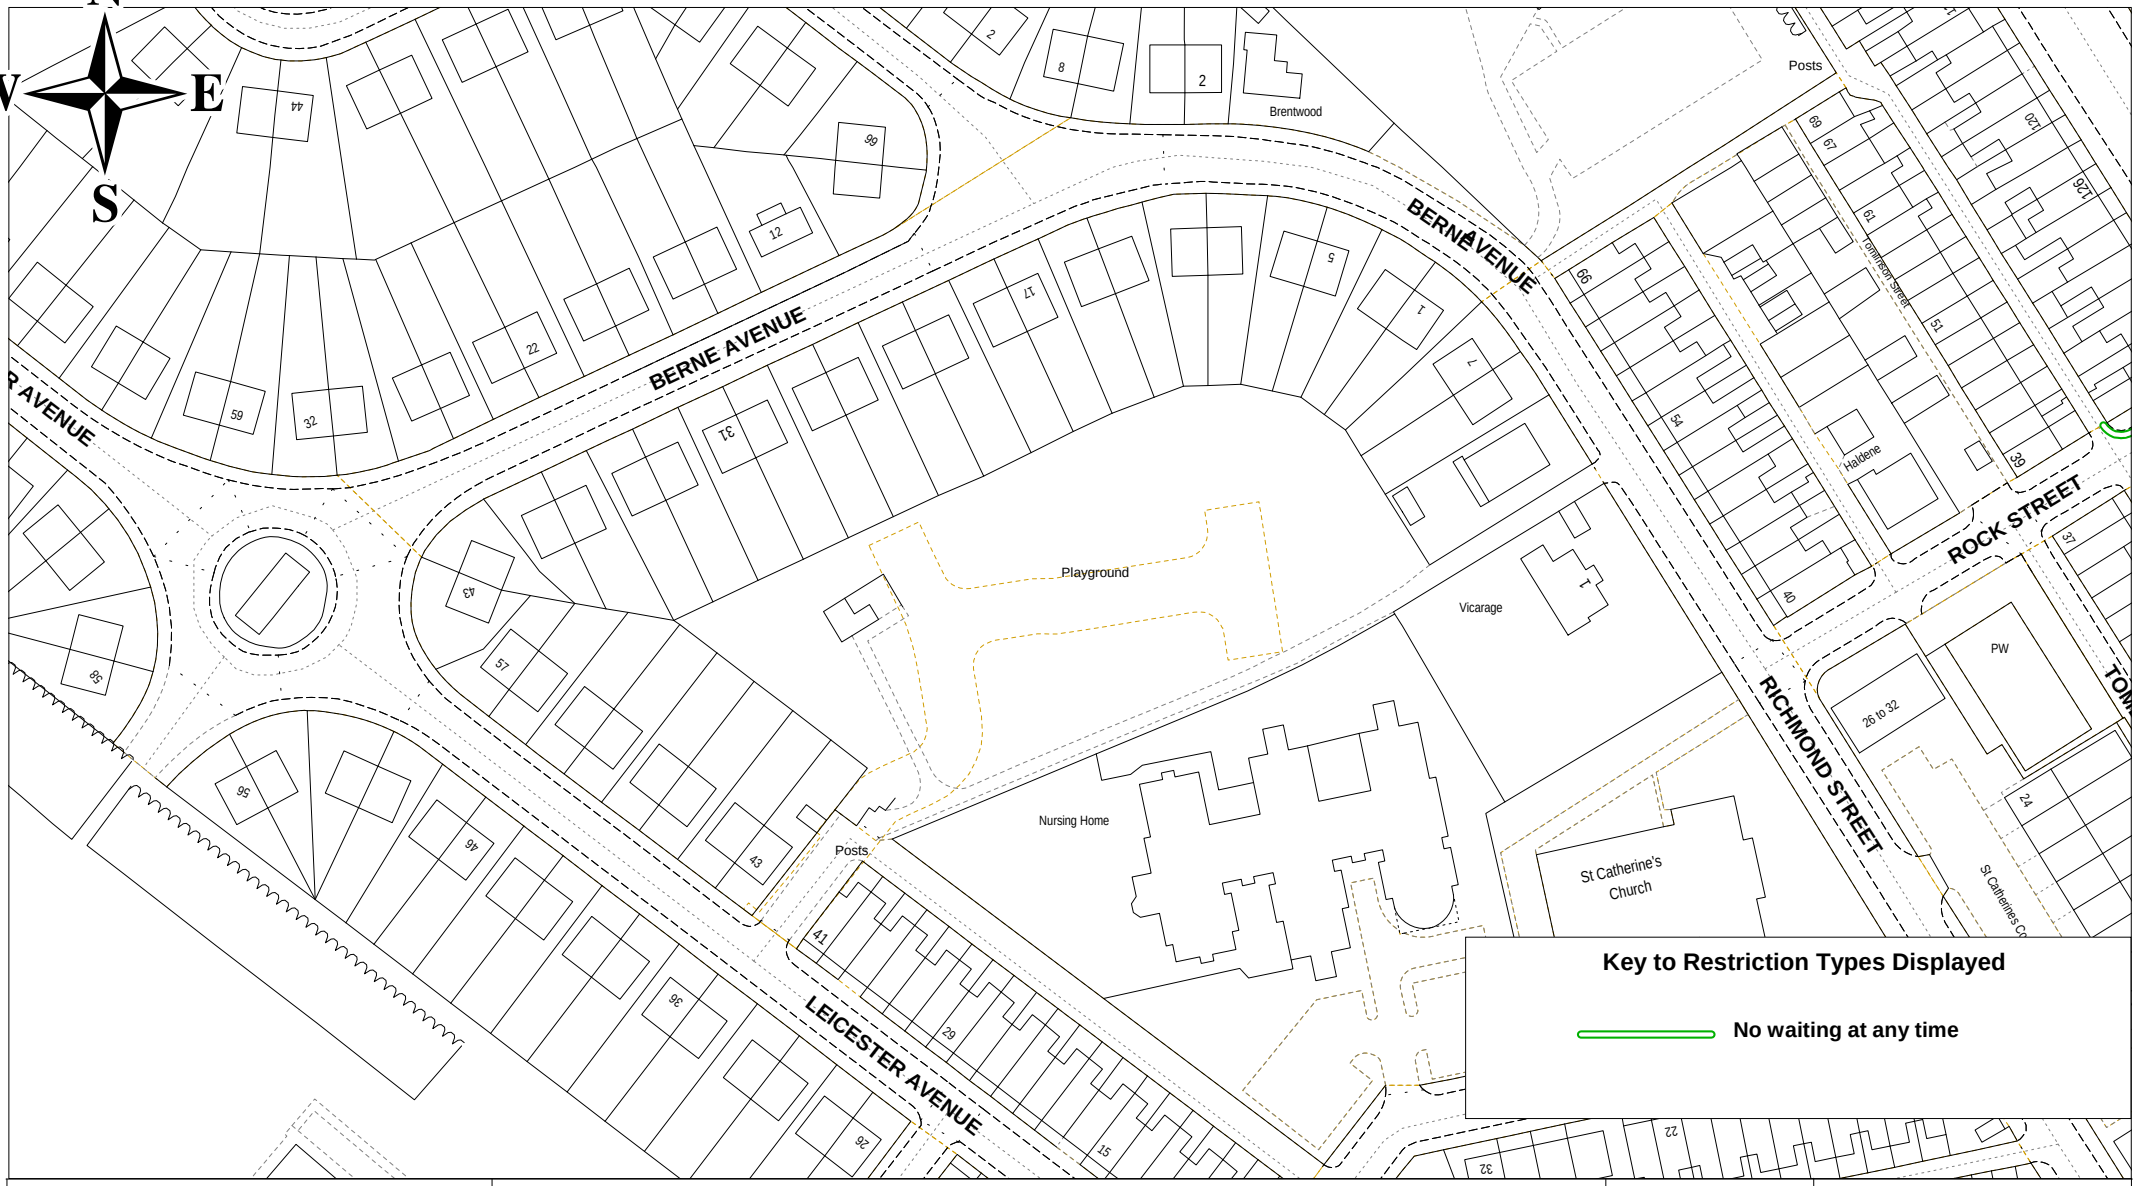


Bolton Council

Highways & Engineering Division
The Wellsprings
Bolton BL1 1US
www.bolton.gov.uk/highways

TRO303852-LEICESTER AVENUE-EXISTING TRO

© Crown copyright and database rights Bolton Council.

Licence No. 100019389 2016

SCALE	1 : 1250
DATE	30/06/2016
DRAWING No.	303852/002
DRAWN BY	SB
CHECKED BY	